



TOWER ROAD


WEILL HALL

LYNAH RINK

BARTELS HALL

FIELD HOCKEY FIELD

FIELD ELEVATION 874.00'

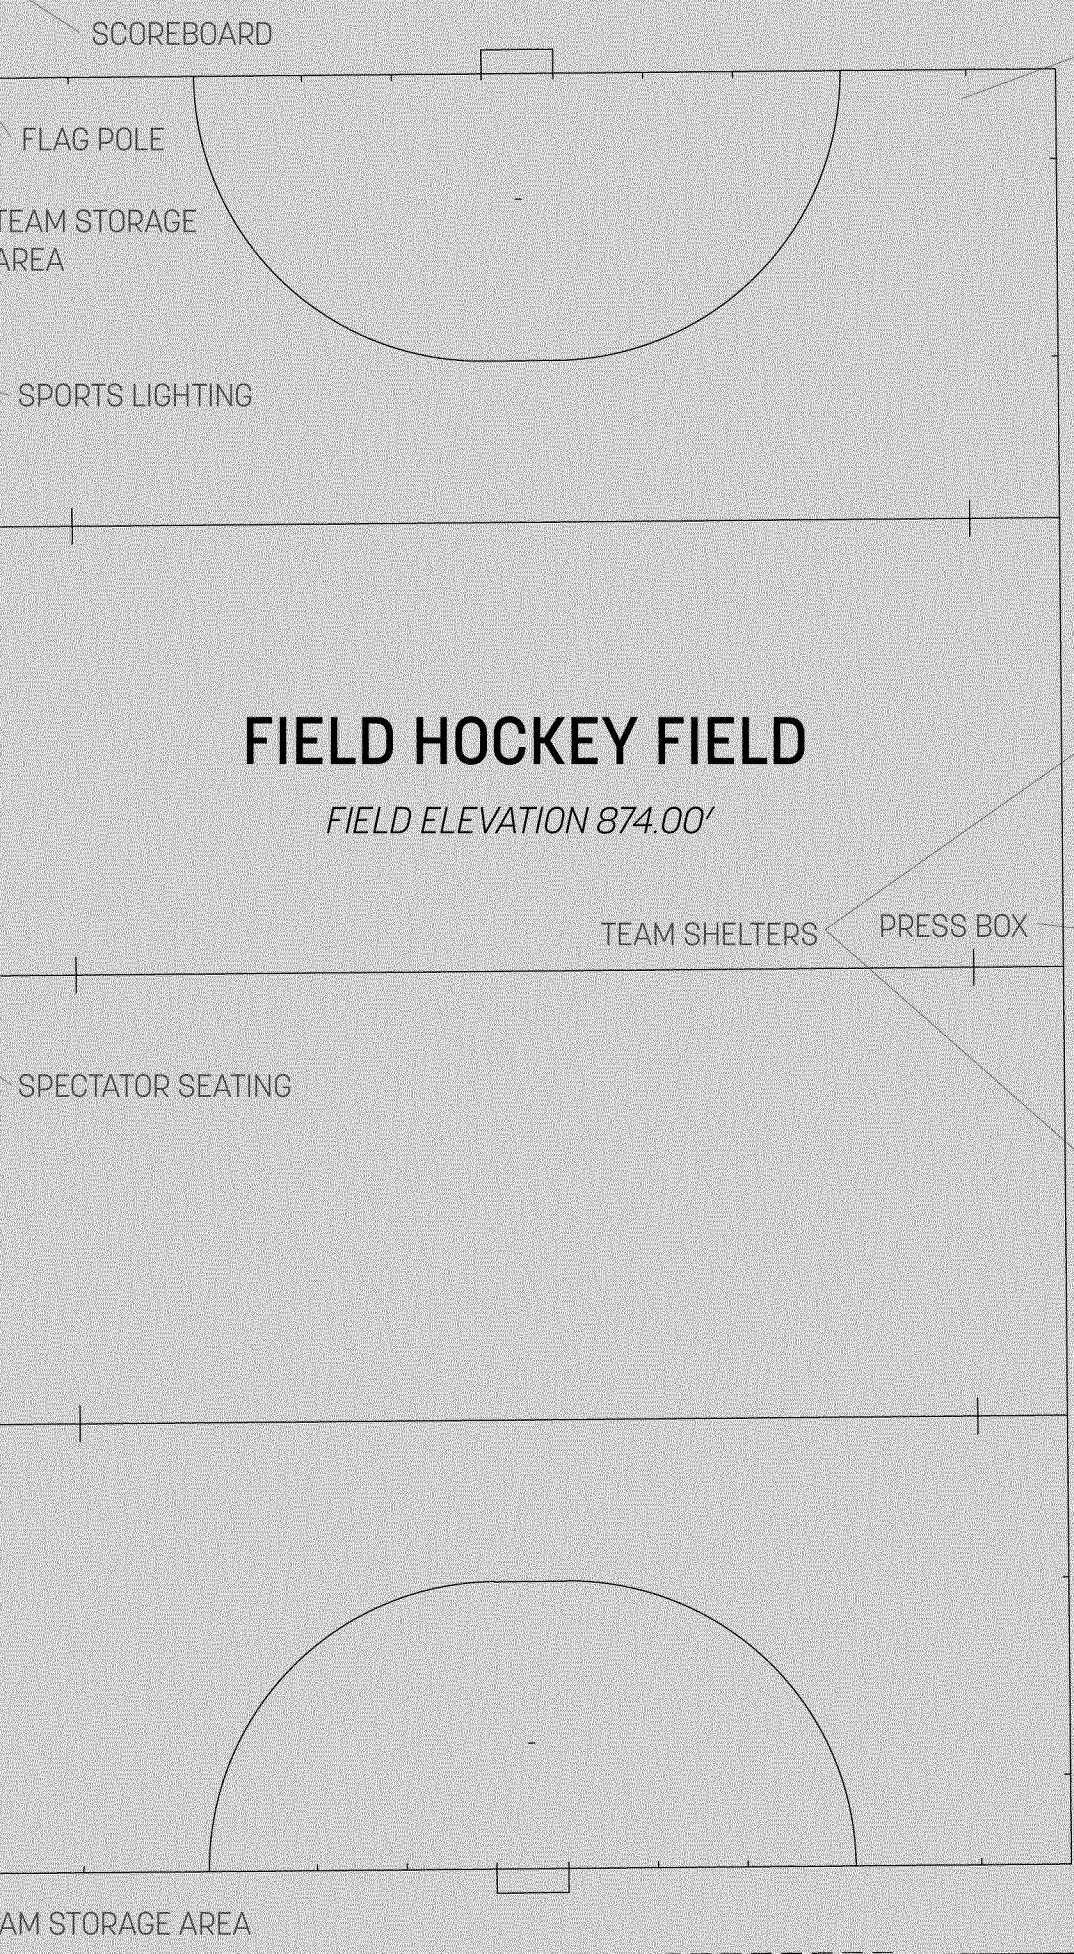

ALUMNI FIELD PARKING LOT

CONCRETE WALK/
FIRE APPARATUS
ACCESS ROUTE

SYNTHETIC TURF

SITE LIGHTING

BICYCLE PARKING
FACILITIES

PRECAST CONCRETE
SEATING


HYDRANT

FLEXIBLE PLAY LAWN

ASPHALT WALK/
FIRE APPARATUS
ACCESS ROUTE

INDOOR SPORTS & RECREATION CENTER

FFE 878.33'

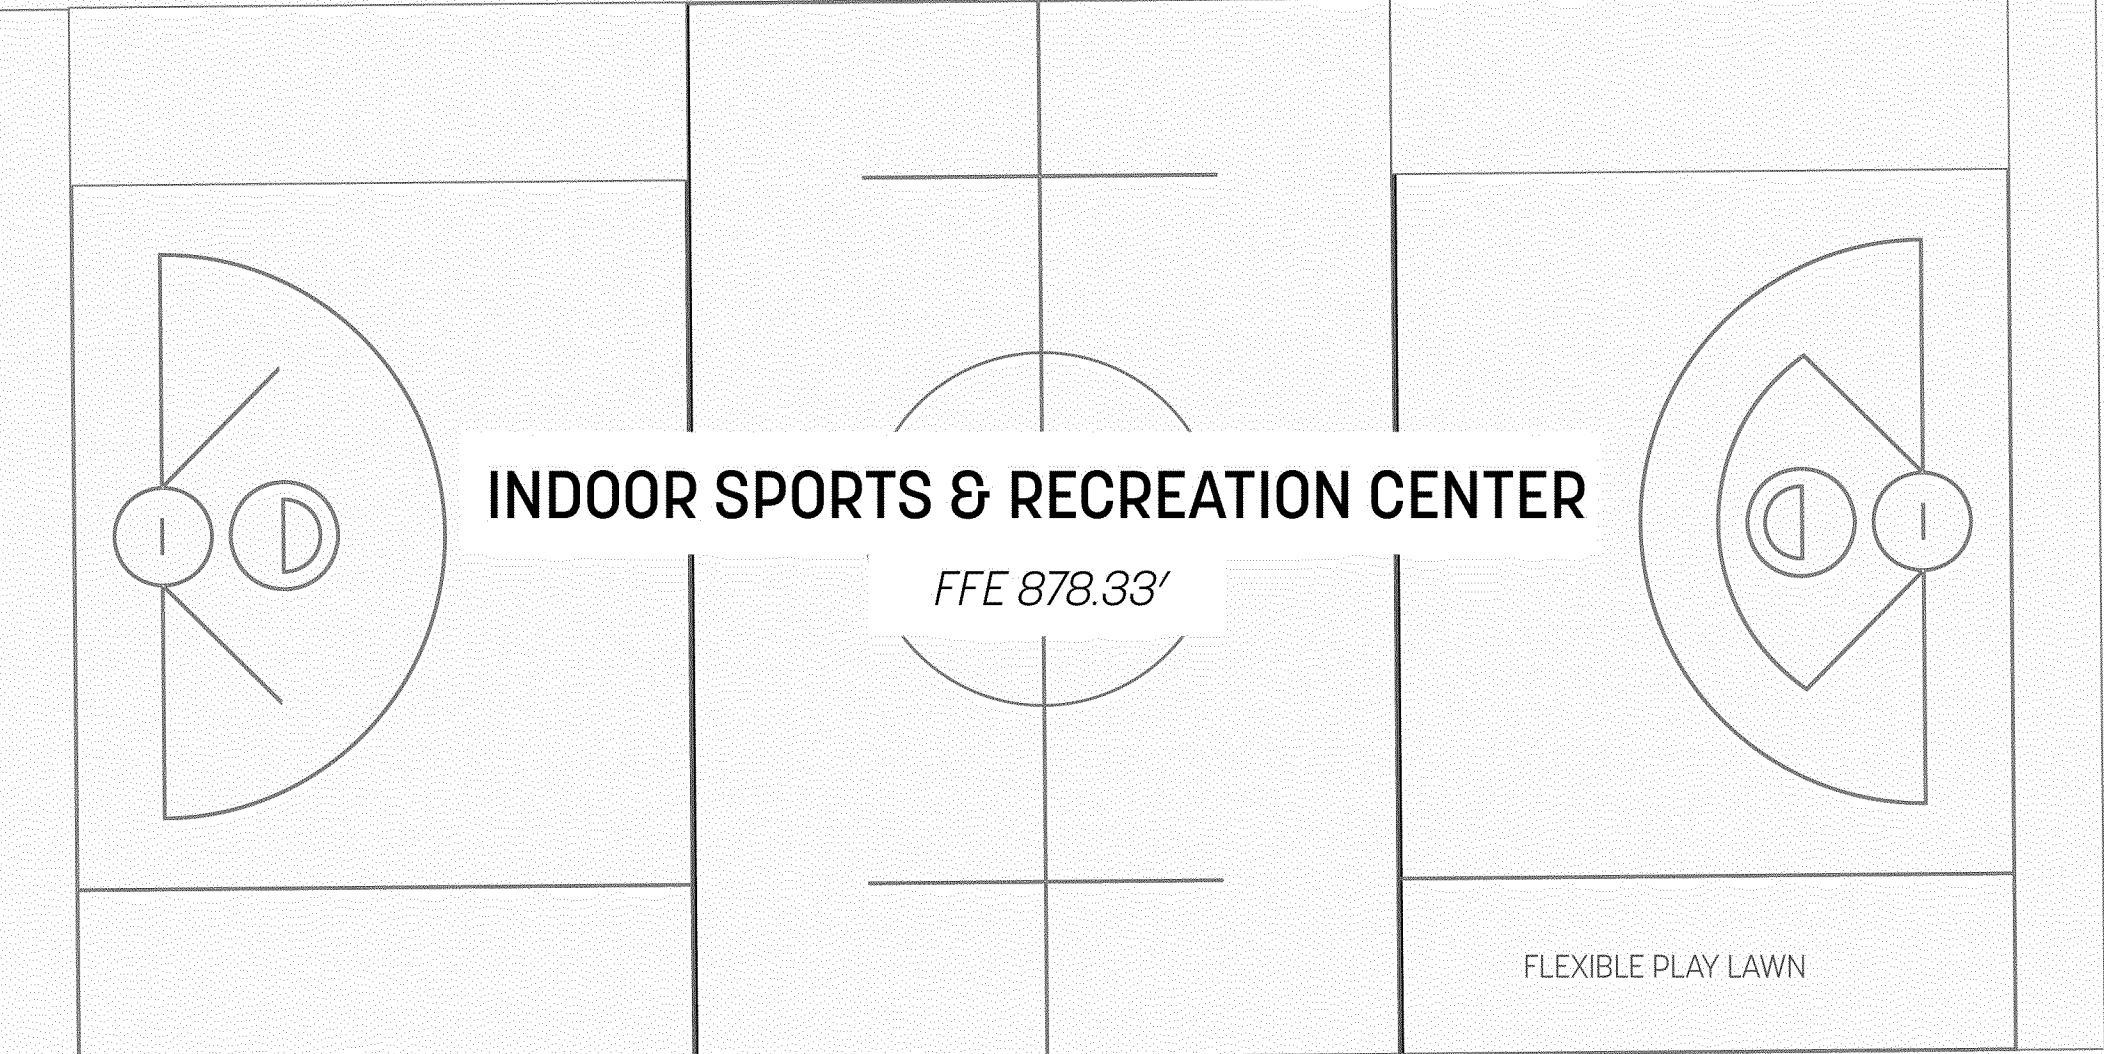

TRASH & RECYCLING
RECEPTABLES

ENTRY PLAZA

BICYCLE PARKING
FACILITIES


NATIVE MEADOW
PLANTING

HYDRANT

FRIEDMAN WRESTLING
CENTER


SITE ACCESS
Indoor Sports and Recreation
Center & Field Hockey
Cornell University

- EXISTING CIRCULATION
- EXISTING ACCESSIBLE PARKING SPACE
- ACCESSIBLE SITE CIRCULATION
- PROPOSED BICYCLE PARKING

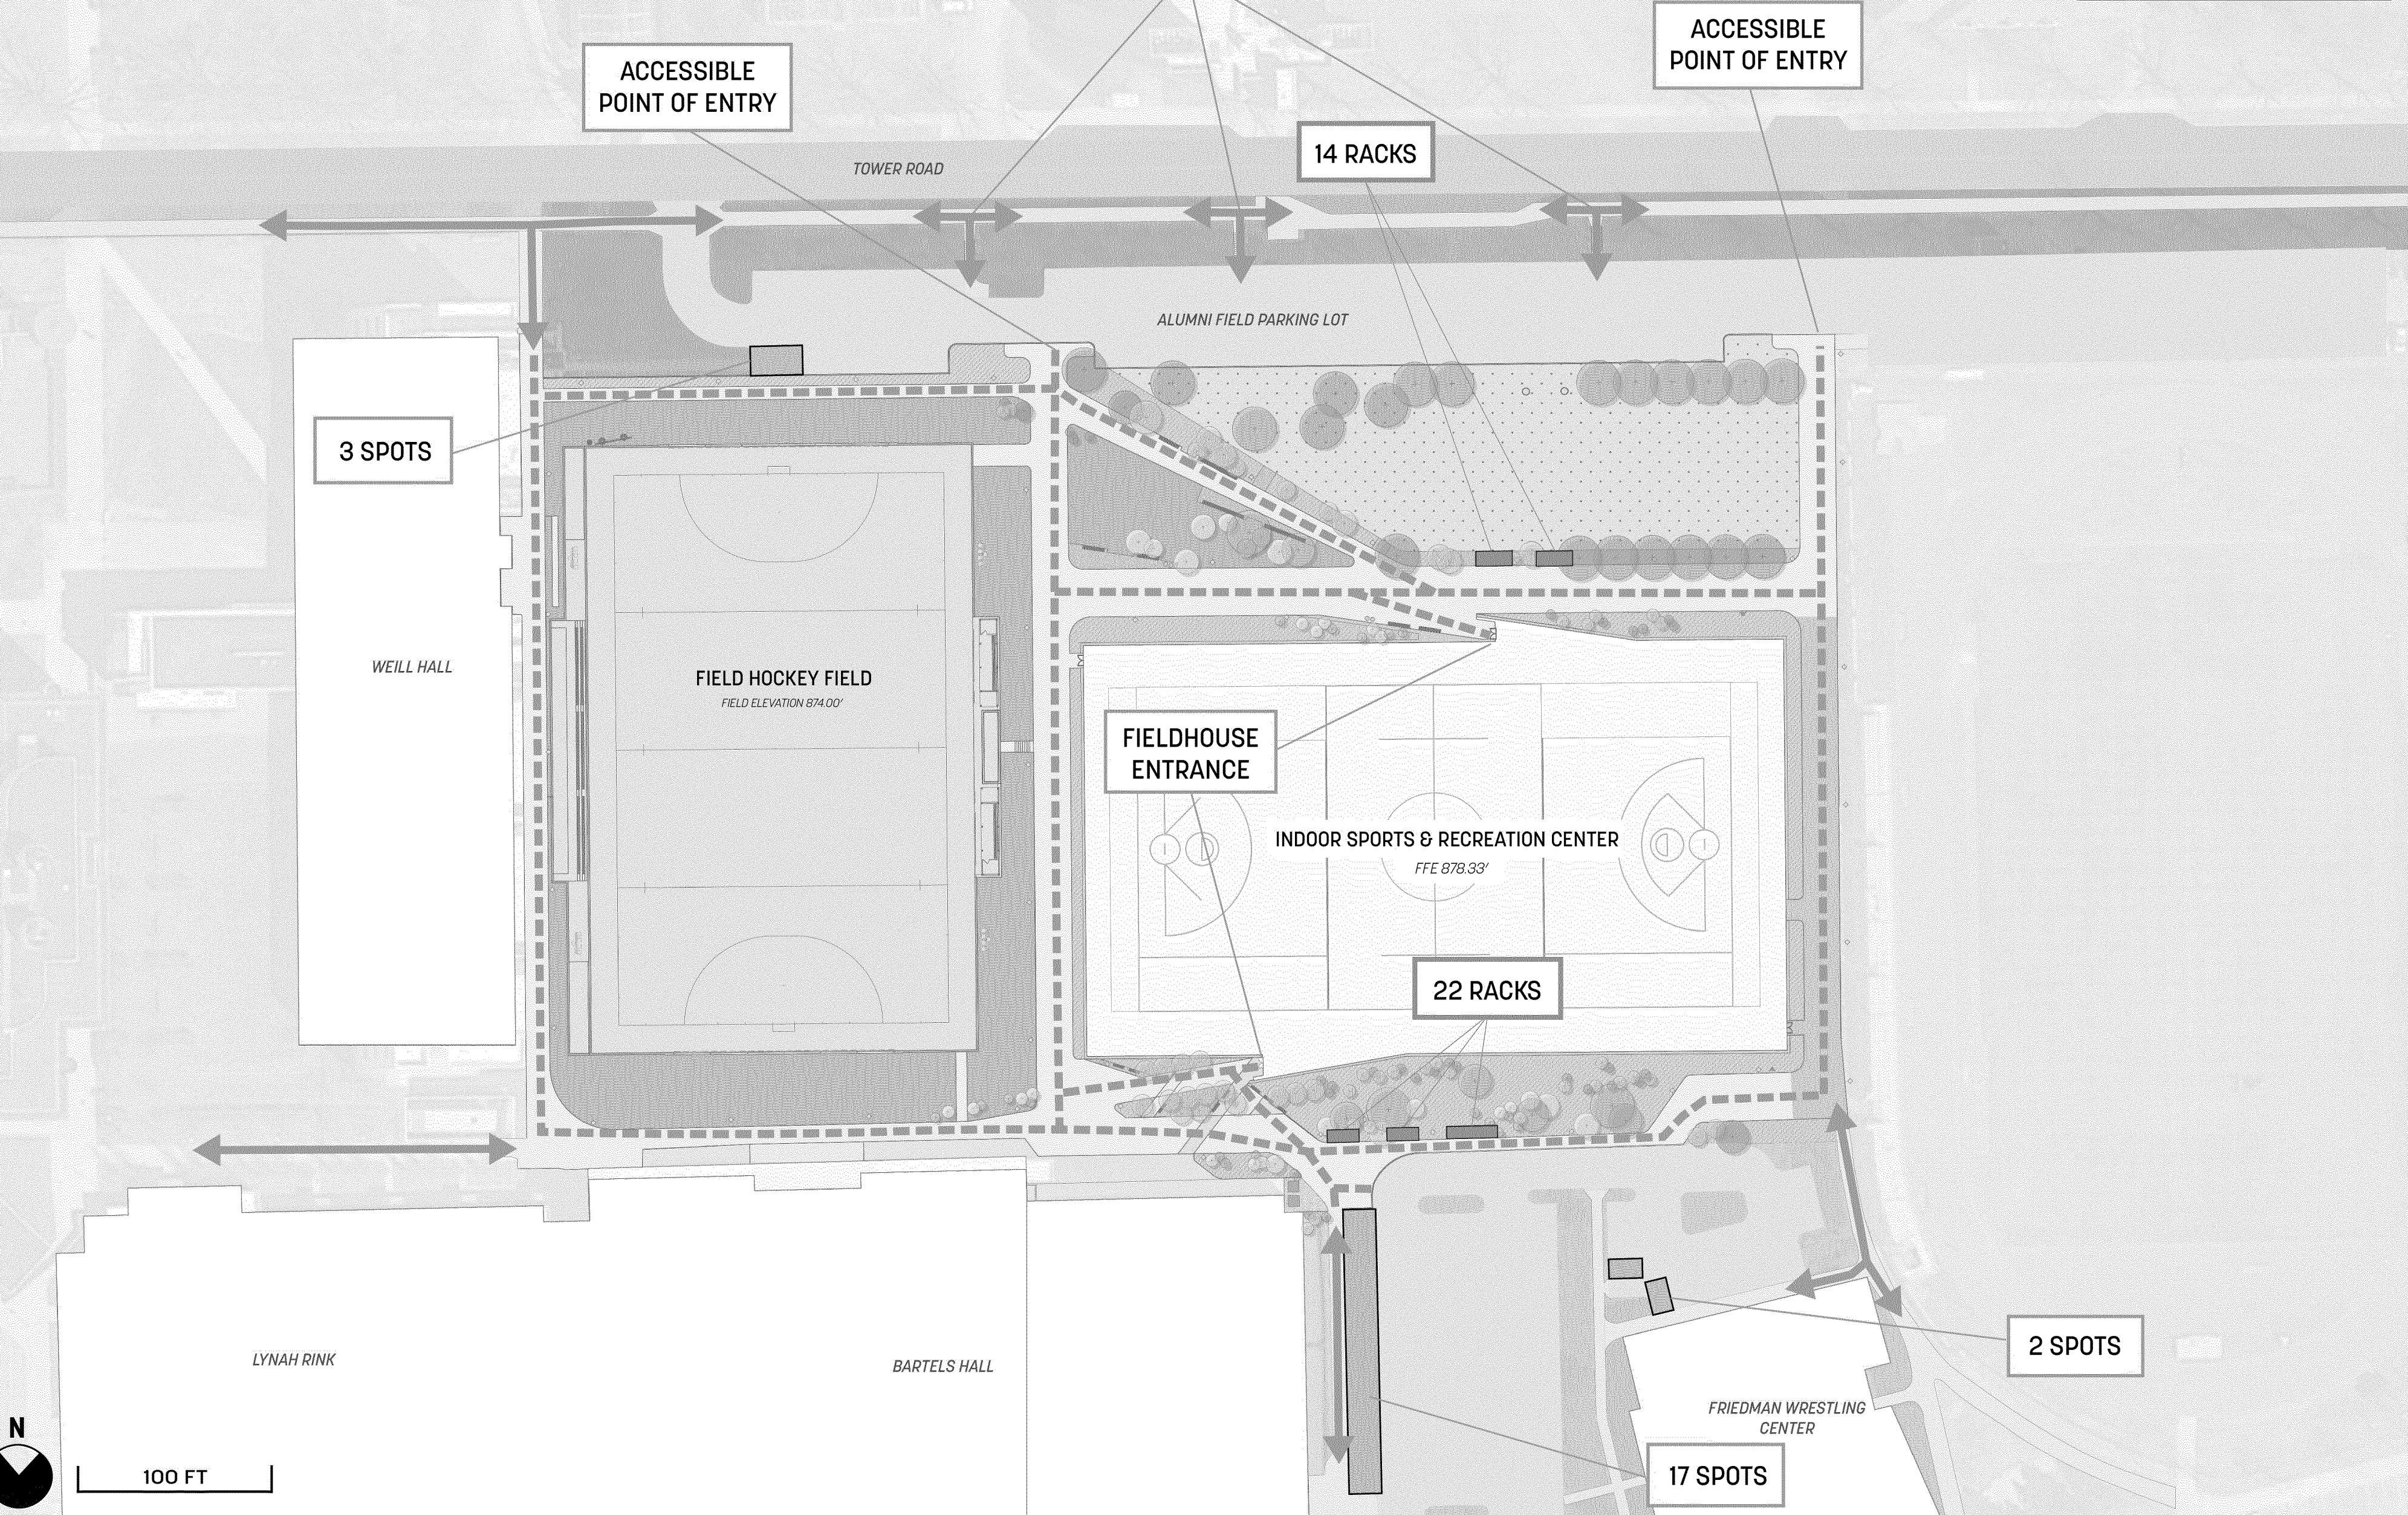

OPERATIONS & MAINTENANCE

Indoor Sports and Recreation Center
& Field Hockey
Cornell University

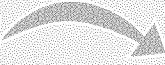 SNOW REMOVAL PATH

 SNOW STORAGE ZONES

 TEMPORARY STORAGE LOCATION

 DUMP TRUCK ACCESS

